FORWARD 44

Southwest I-44 Design-Build

OTO Board Presentation

MoDOT CAPITAL CMT

Project Needs

- Roadway capacity is Inadequate
- Degrading safety environment
- Deficient interchanges, operations, safety and geometrics
- Freight traffic is an essential element
- Balance access, economic development and human/natural resources

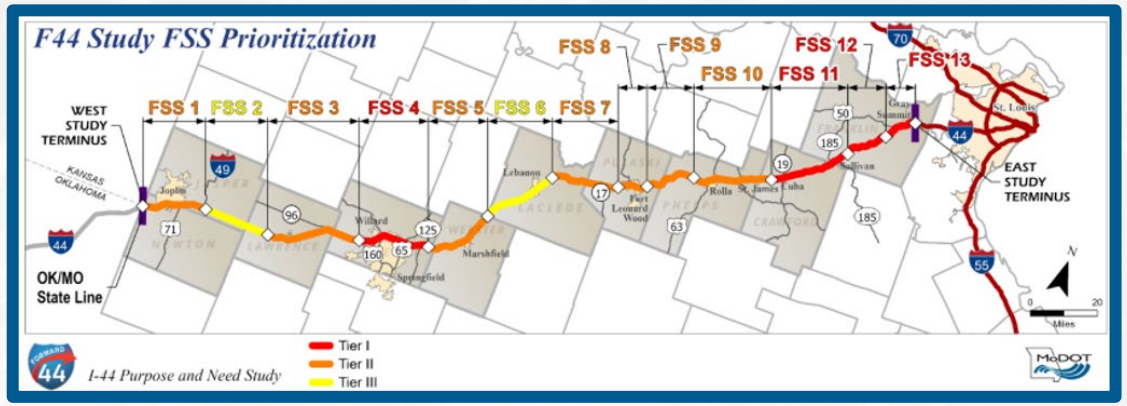







Project Goals

1. Deliver the project within the programmed budget
2. Maximize safety and reliability with innovative improvements that reduce crashes, and promote economic development
3. Construct a durable transportation facility that is compatible with freight movement and future expansion
4. Minimize and mitigate delays to the traveling public while ensuring the highest level of safety for both workers and the public
5. Deliver the project on or before November 15, 2031

Project Limits

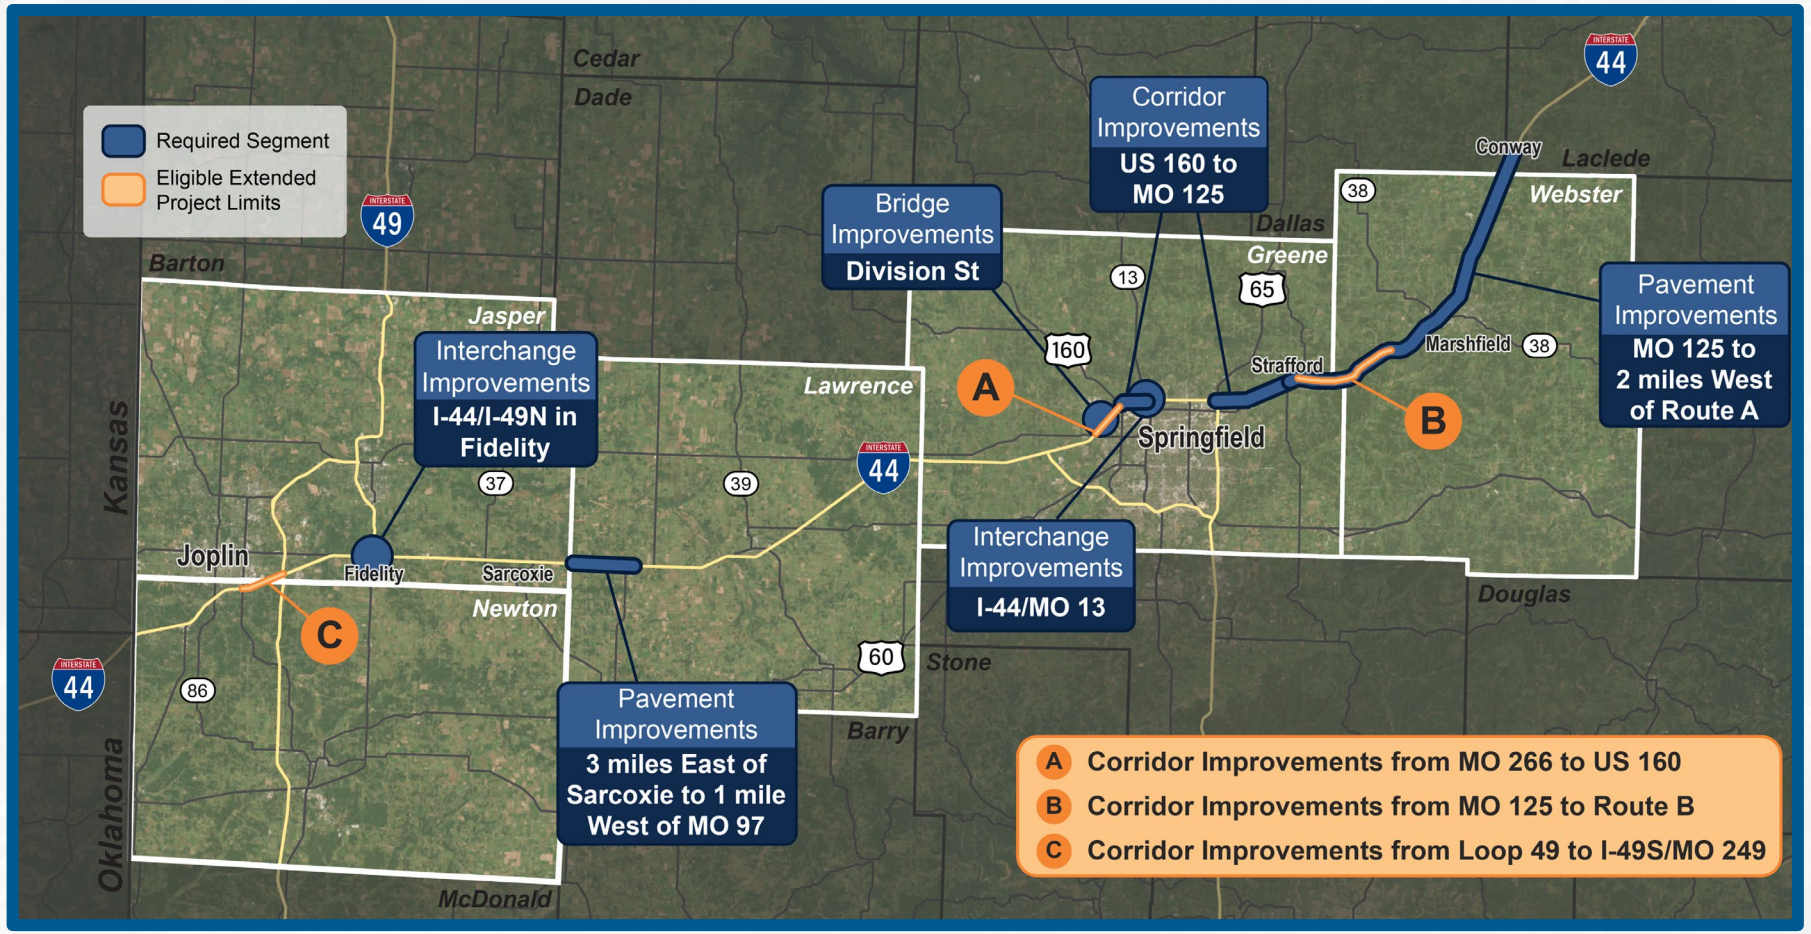

Project Team

MoDOT

CAPITAL

CMT

WPBG
WEST PLAINS
BRIDGE & GRADING

Hg Consult Inc

GBA

PH

Seg. 1: Fidelity Interchange (I-44 & I-49)





Seg. 2: I-44 Lawrence County



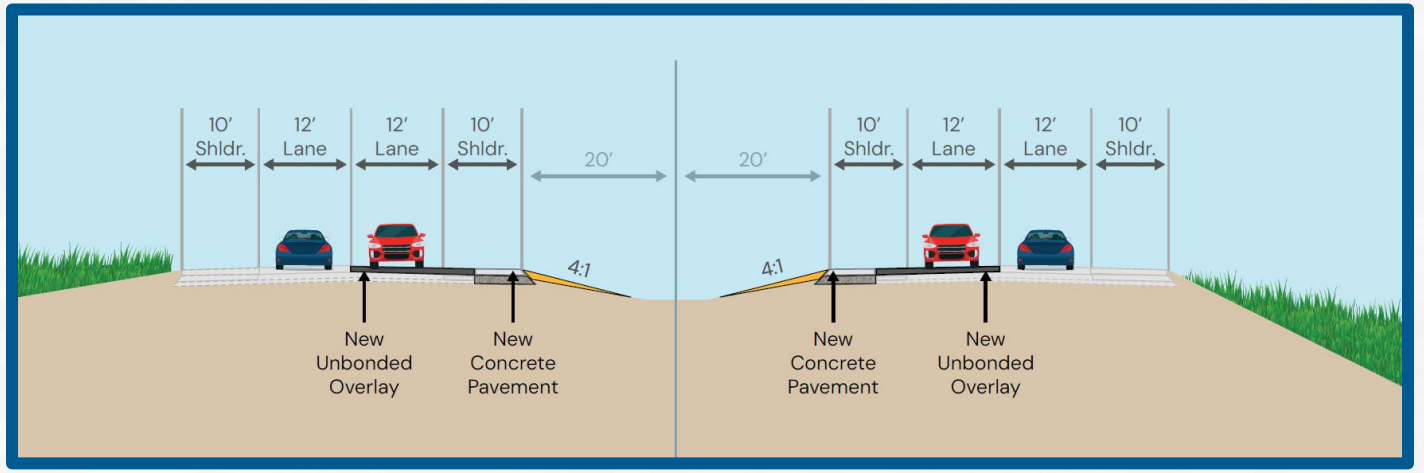

Seg 3: Springfield Corridor

Legend

- Required
- Added Value
- Interchange Improvements
- Structures Improvements

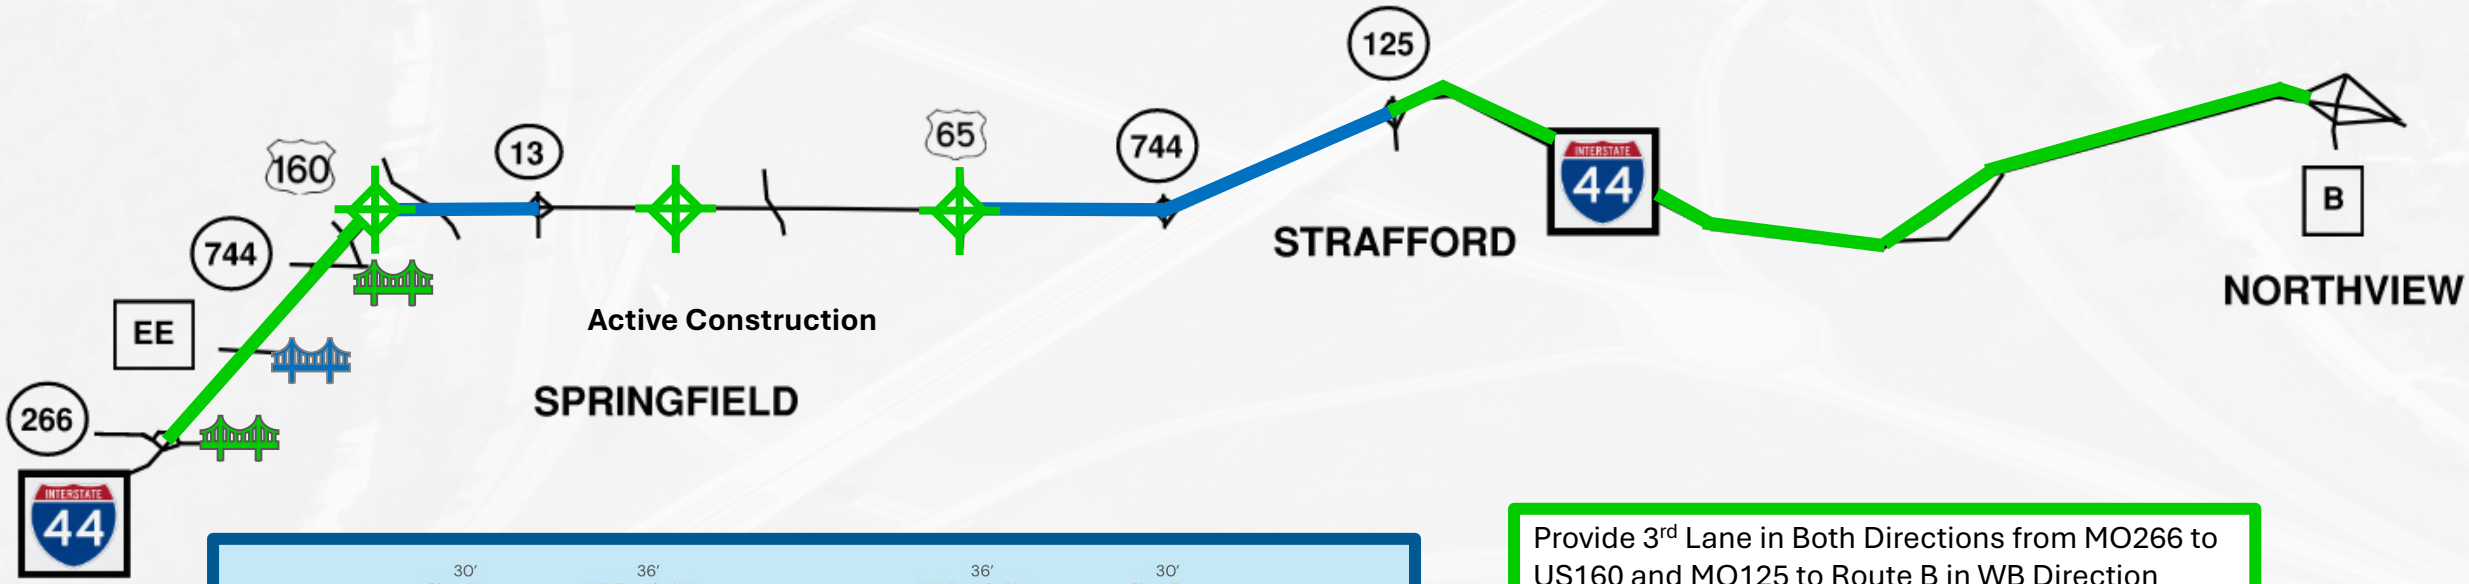

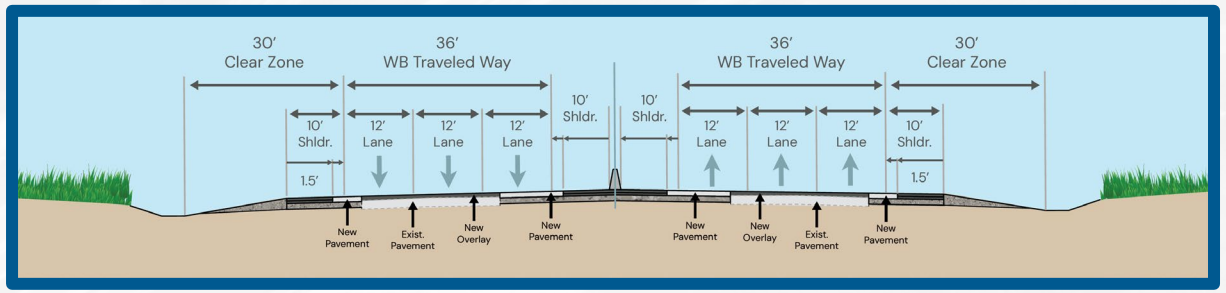

Provide 3rd Lane in Both Directions from MO266 to US160 and MO125 to Route B in WB Direction

Provide 3rd Lane in Both Directions from US160 to MO13 and from US65 to MO125

15 Miles of New 6-Lanes

Seg 3: Route EE (Division St.) Improvements

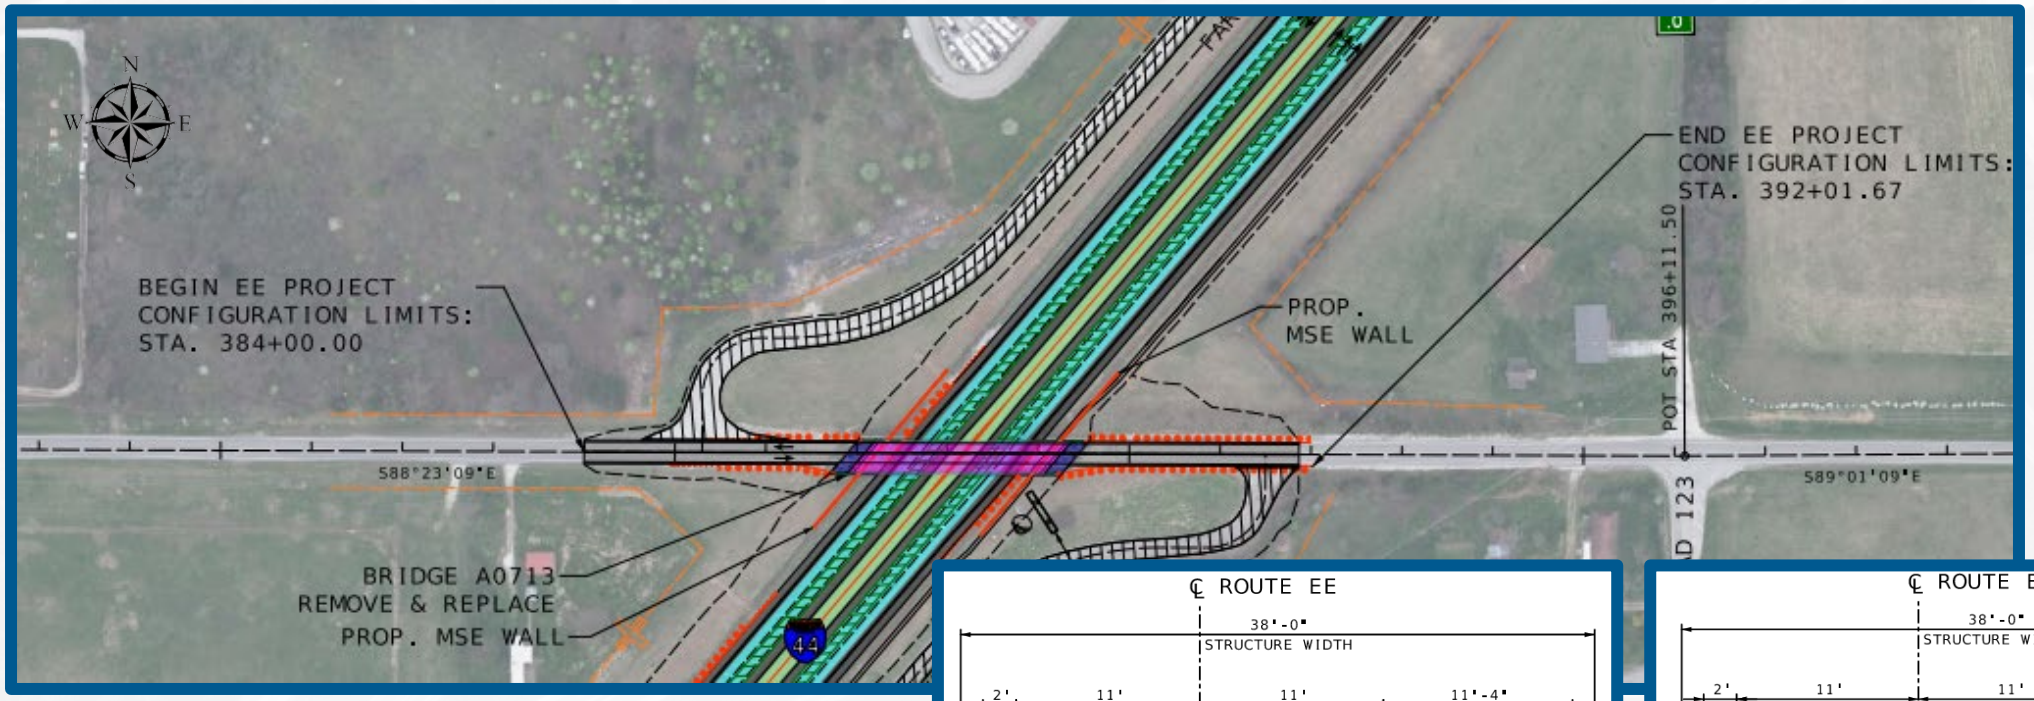

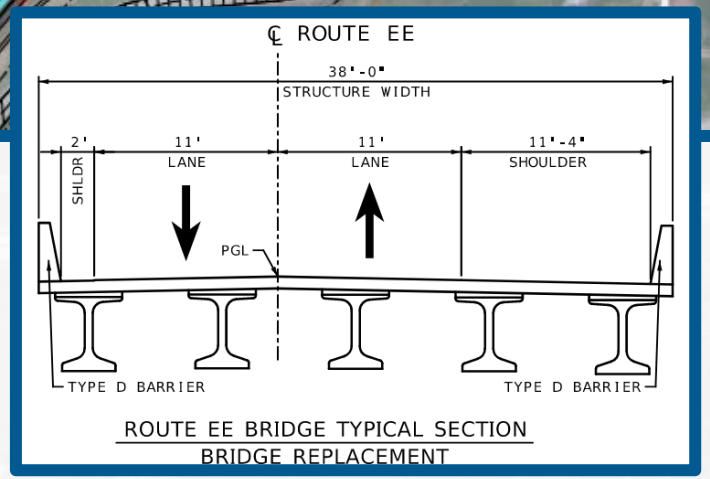

ROUTE EE BRIDGE TYPICAL SECTION
BRIDGE REPLACEMENT

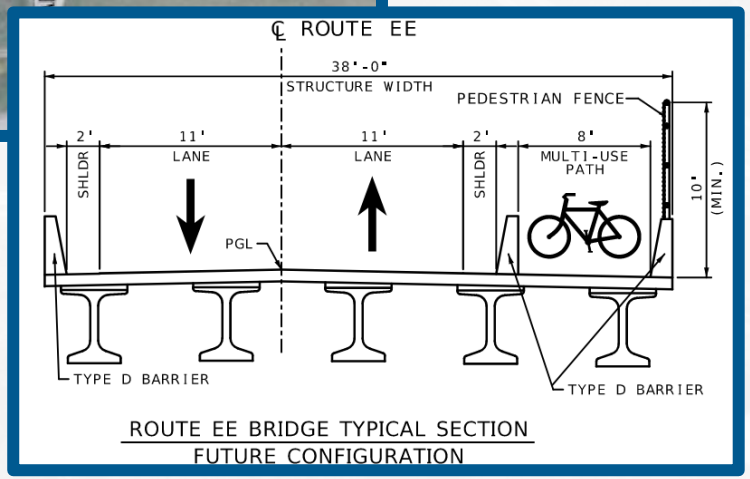

ROUTE EE BRIDGE TYPICAL SECTION
FUTURE CONFIGURATION

MoDOT

CAPITAL | CMT
inVISION

Seg 3: MO 744 (Kearney St.) Improvements

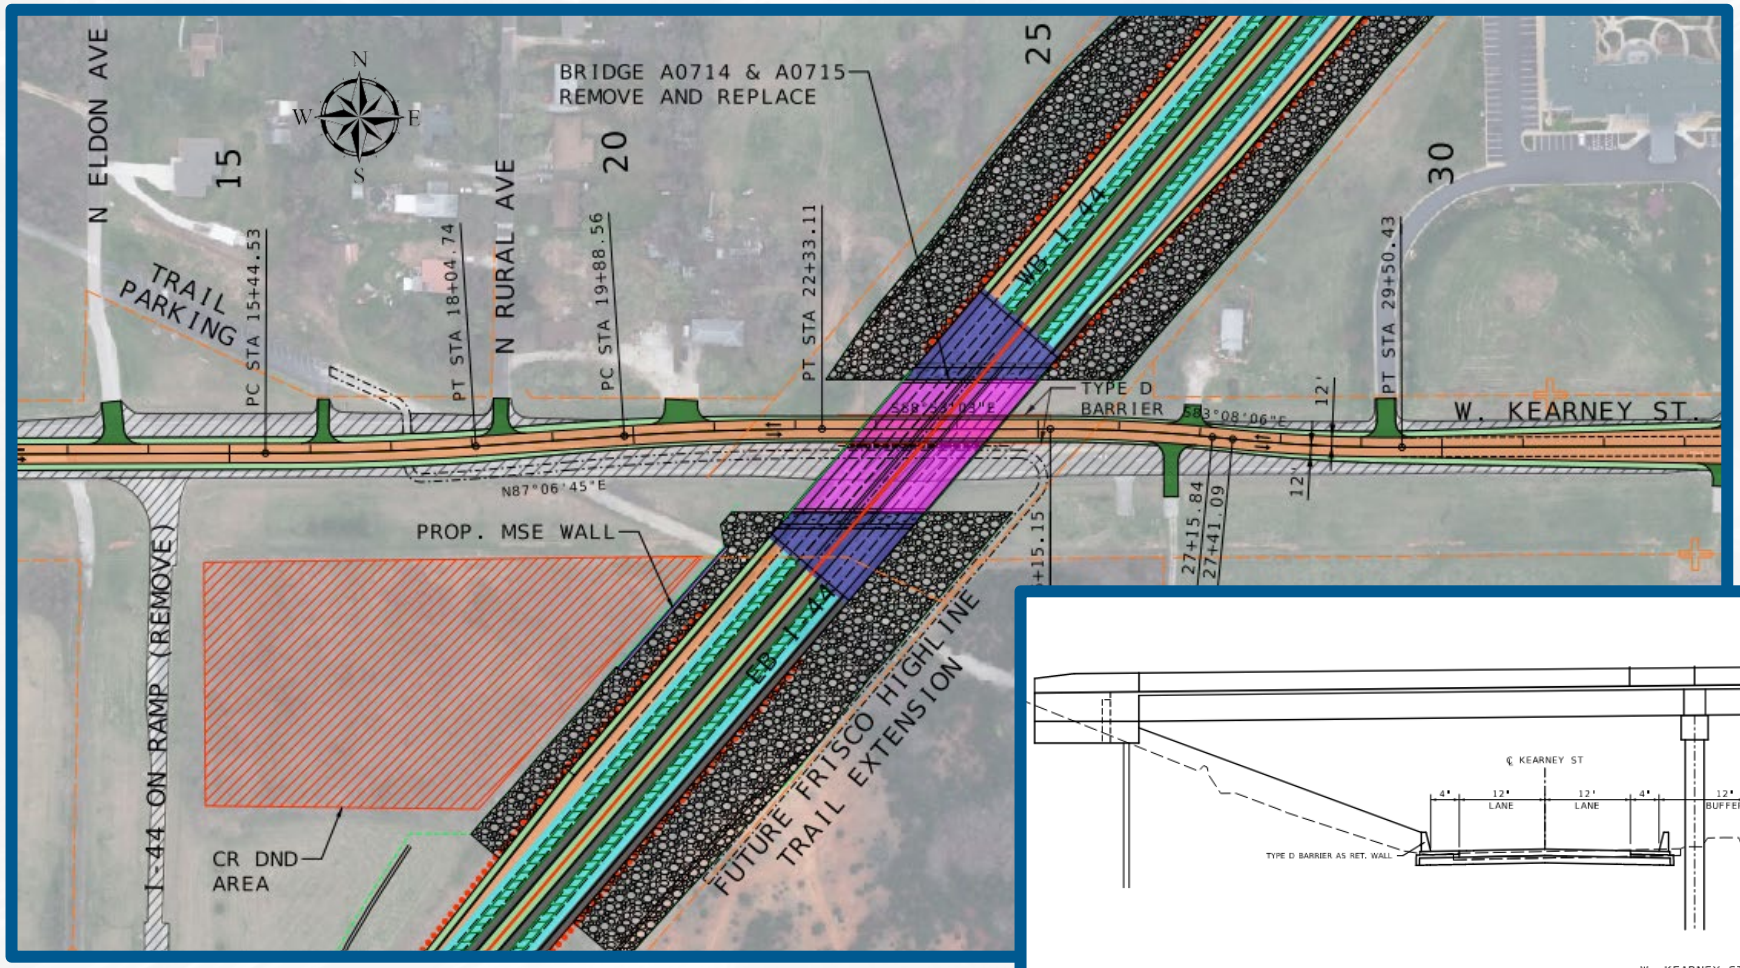

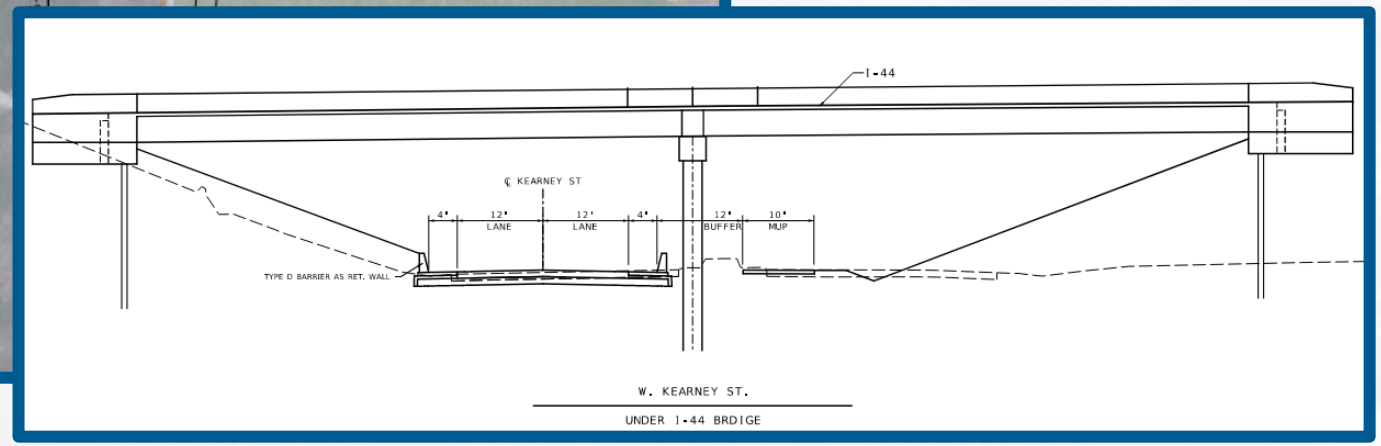

Seg 3: US 160 Interchange Improvements

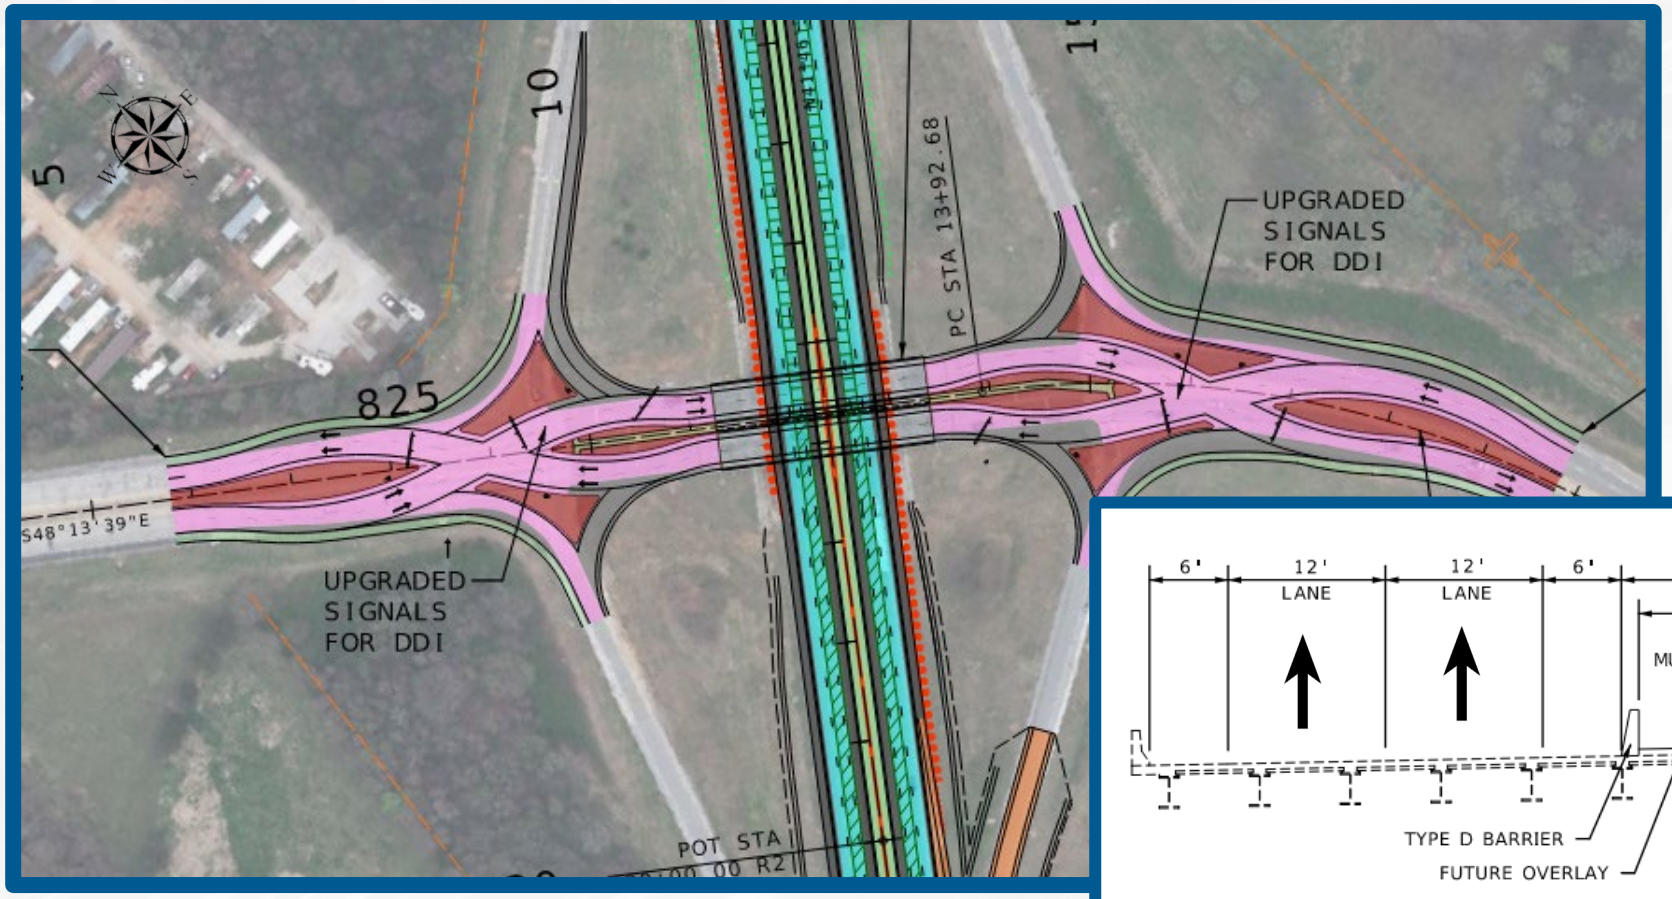

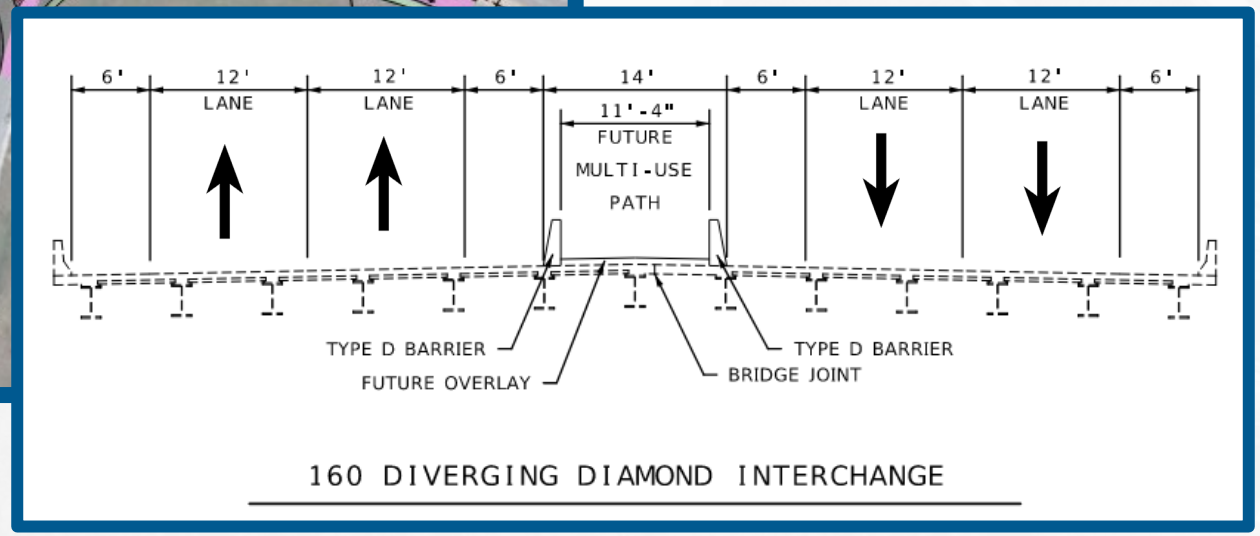

160 DIVERGING DIAMOND INTERCHANGE

Seg 3: I-44 / US 65 Interchange

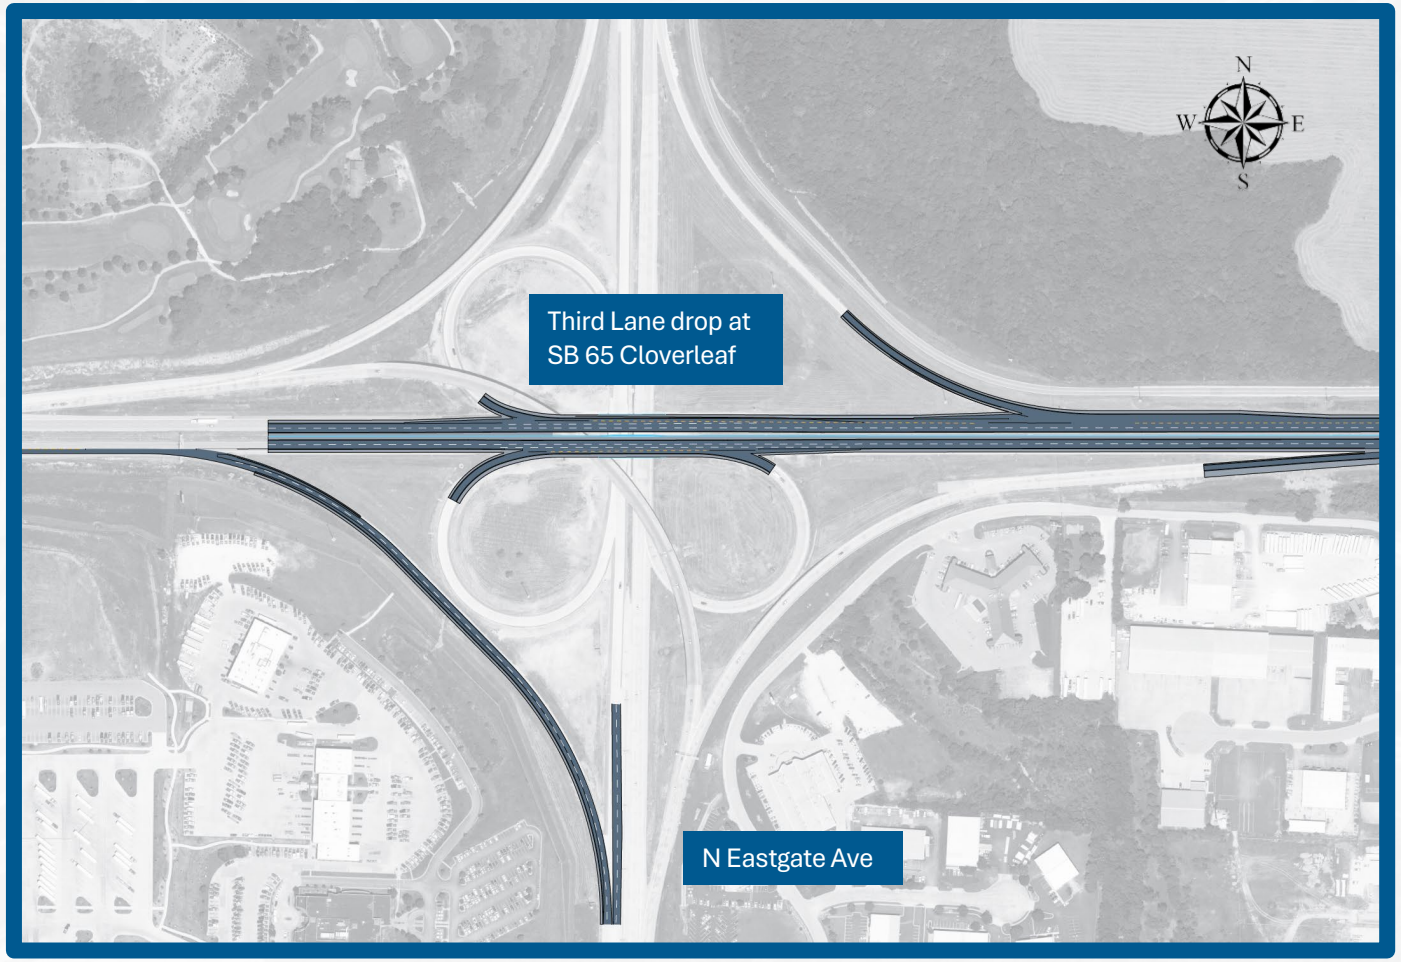

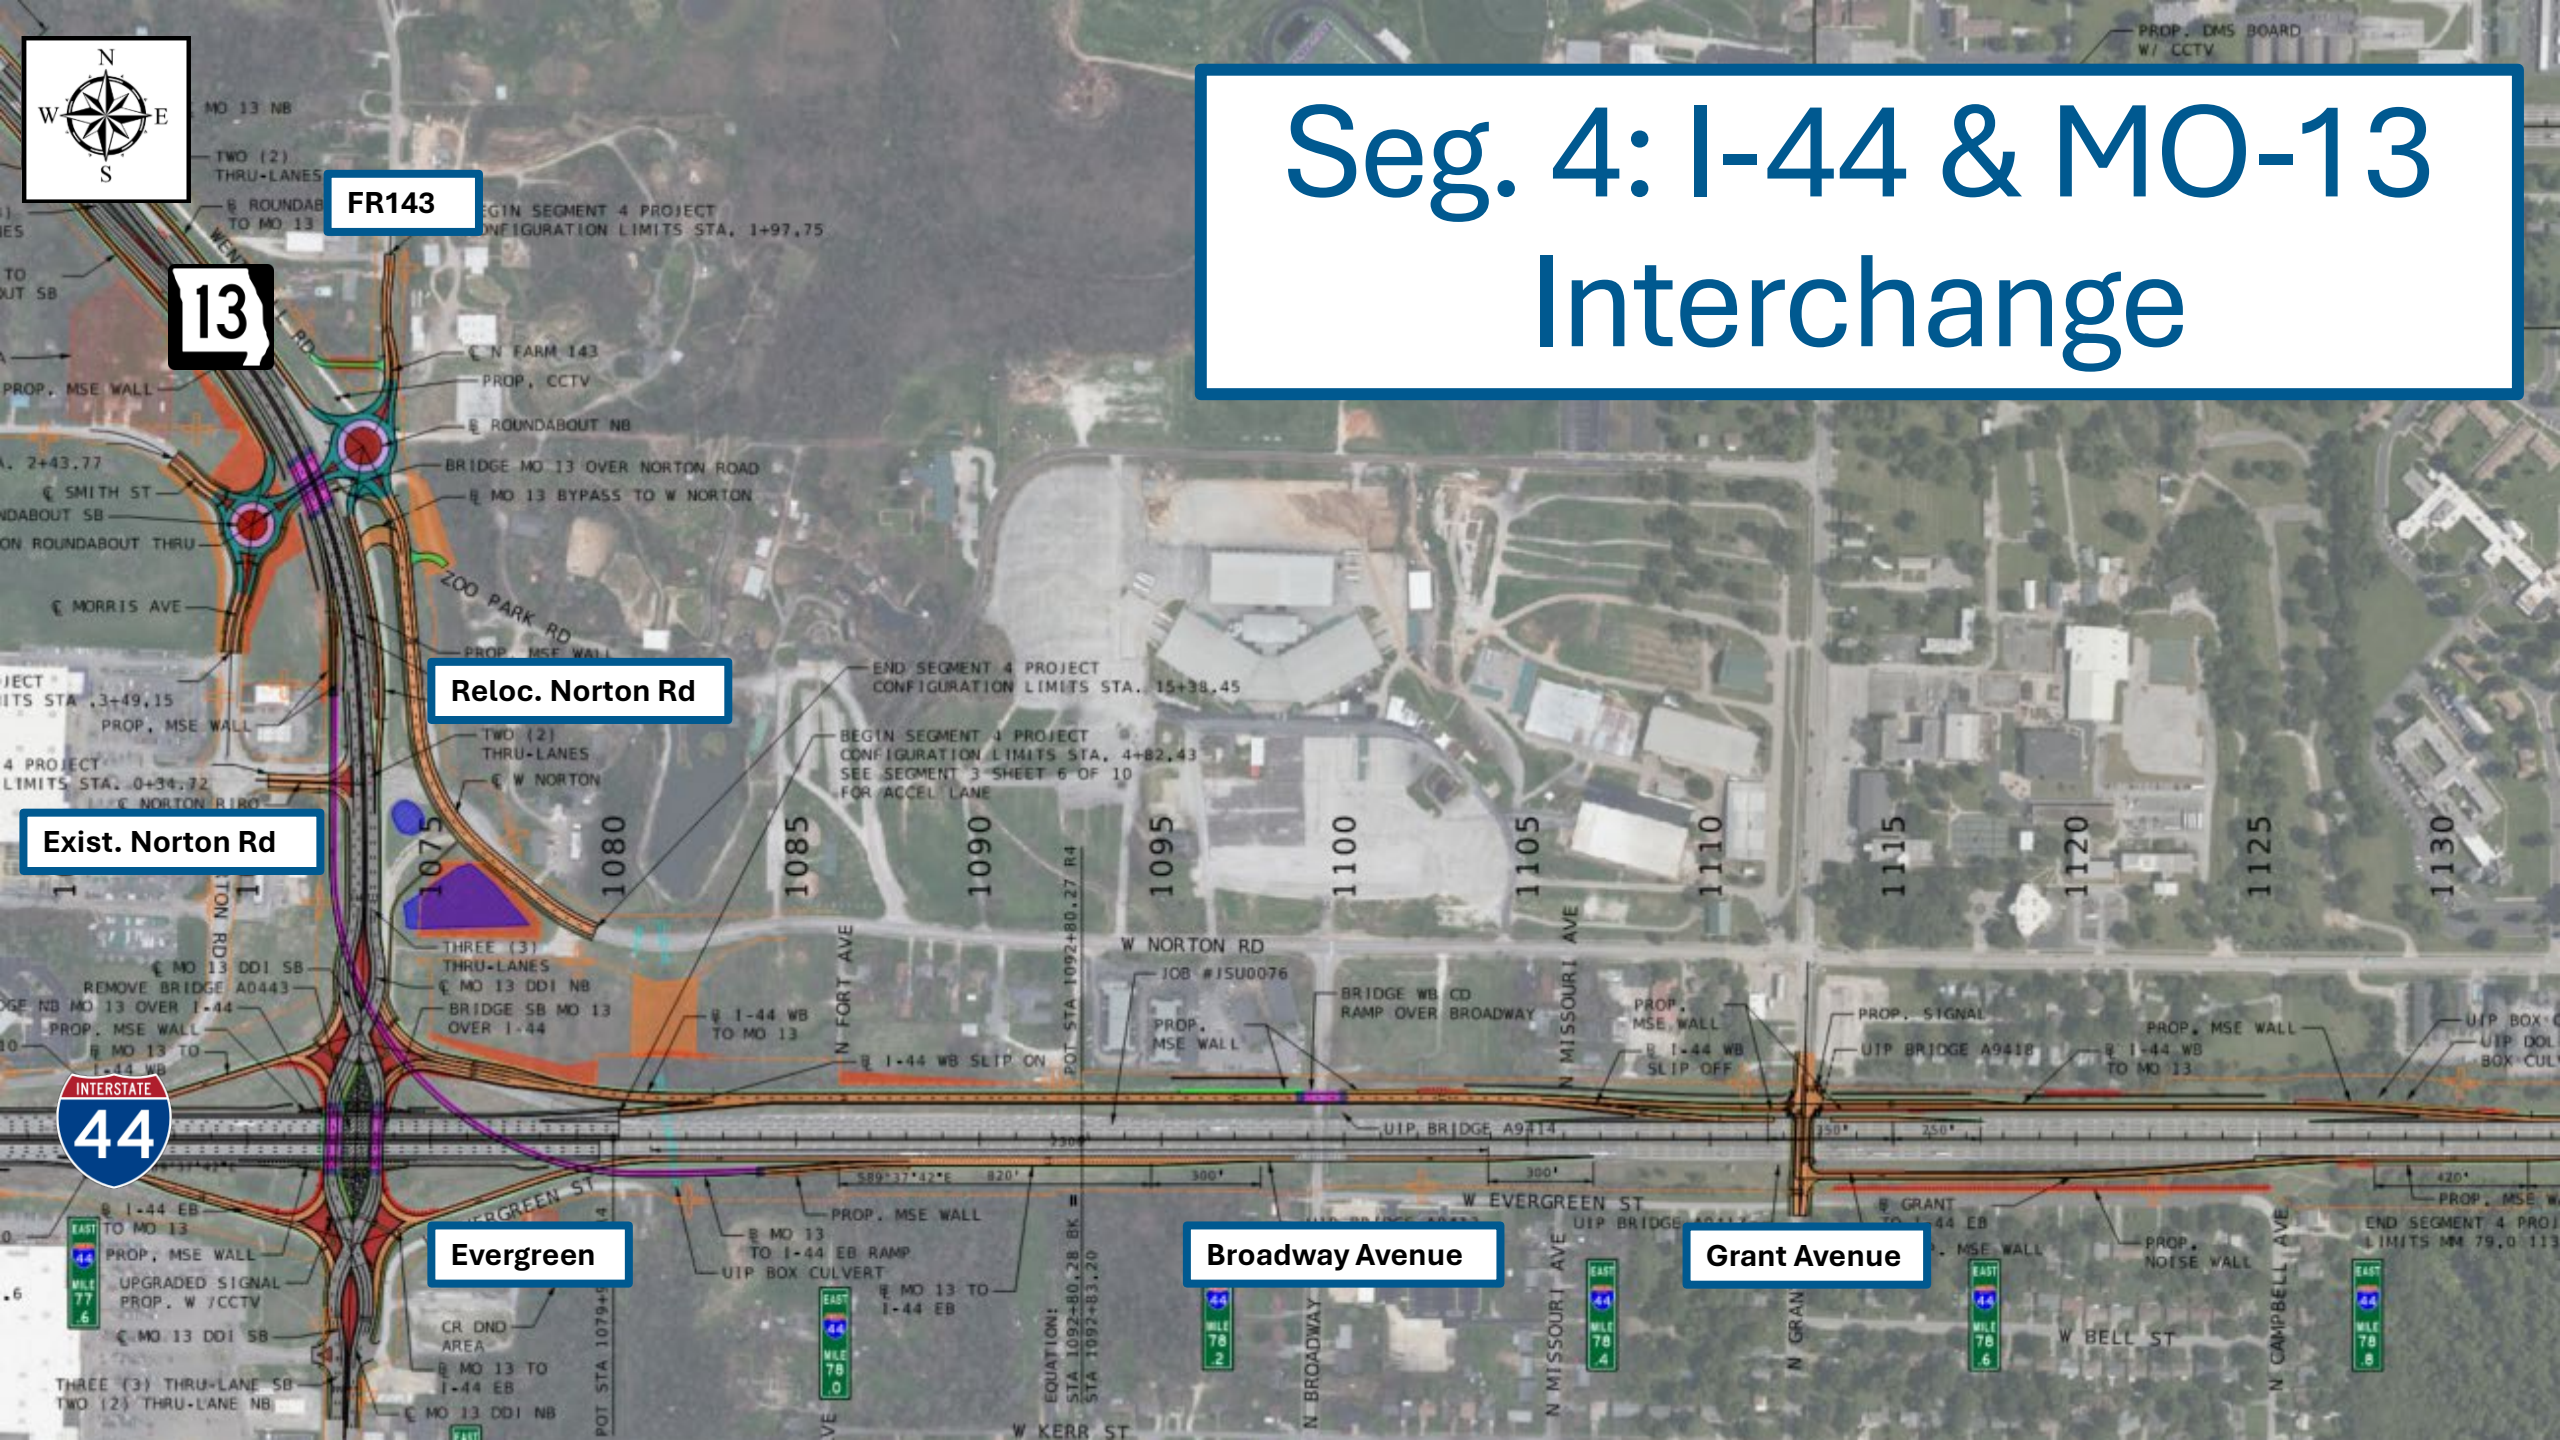
Seg. 4: I-44 & MO-13 Interchange
FR143
Reloc. Norton Rd
Exist. Norton Rd
Evergreen
Broadway Avenue
Grant Avenue
13
INTERSTATE 44
W NORTON RD
W EVERGREEN ST
W KERR ST
W BELL ST
N FORT AVE
N MISSOURI AVE
N BROADWAY
N CAMPBELL AVE
ZOO PARK RD
PROP. DMS BOARD W/ CCTV
PROP. MSE WALL
PROP. CCTV
BRIDGE MO 13 OVER NORTON ROAD
BRIDGE SB MO 13 OVER I-44
BRIDGE WB CD RAMP OVER BROADWAY
UIP BRIDGE A9414
PROP. SIGNAL
UIP BRIDGE A9418
PROP. NOISE WALL
THREE (3) THRU-LANES
TWO (2) THRU-LANES
UPGRADED SIGNAL PROP. W /CCTV
THREE (3) THRU-LANE SB
TWO (2) THRU-LANE NB

Seg. 4: I-44 & MO-13 Interchange





Seg. 5: I-44 Strafford to Conway



Project Schedule

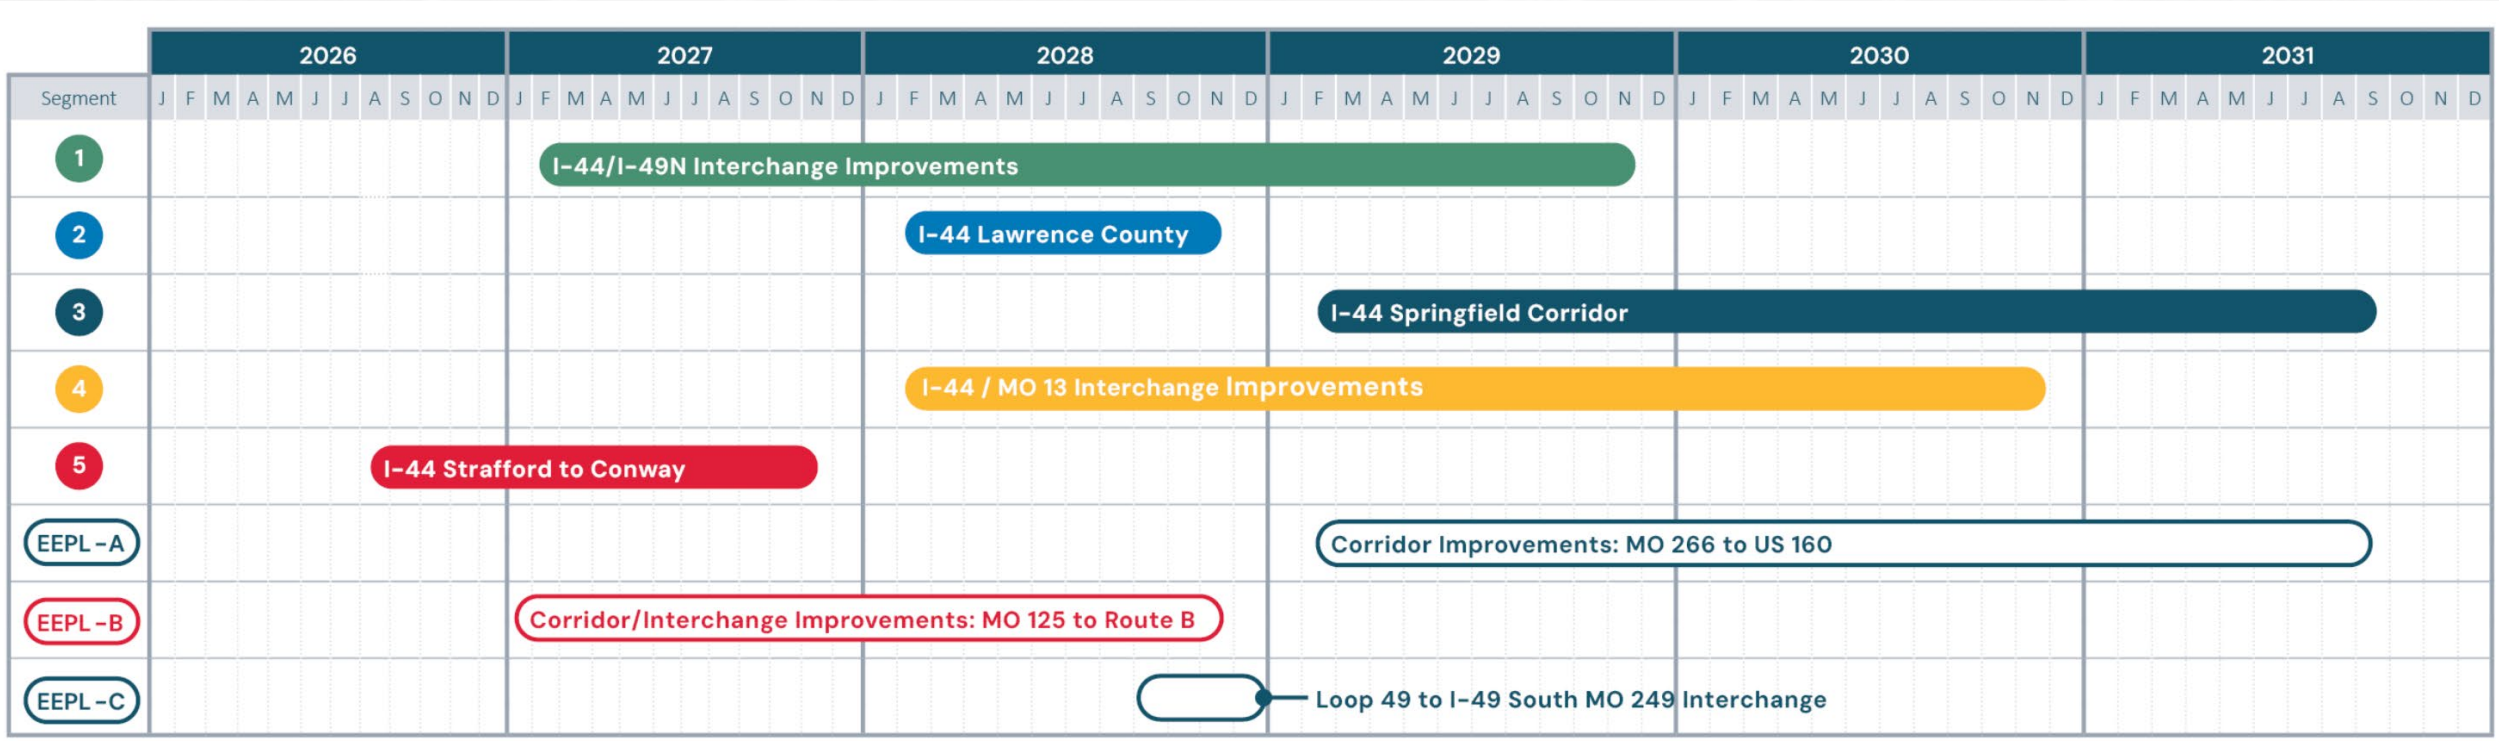

Next Steps

- Legislative Outreach
- Stakeholder Meetings
- Public Information Meetings
- Finalize Construction Plans

Forward 44: Southwest I-44 Improvements Project Website